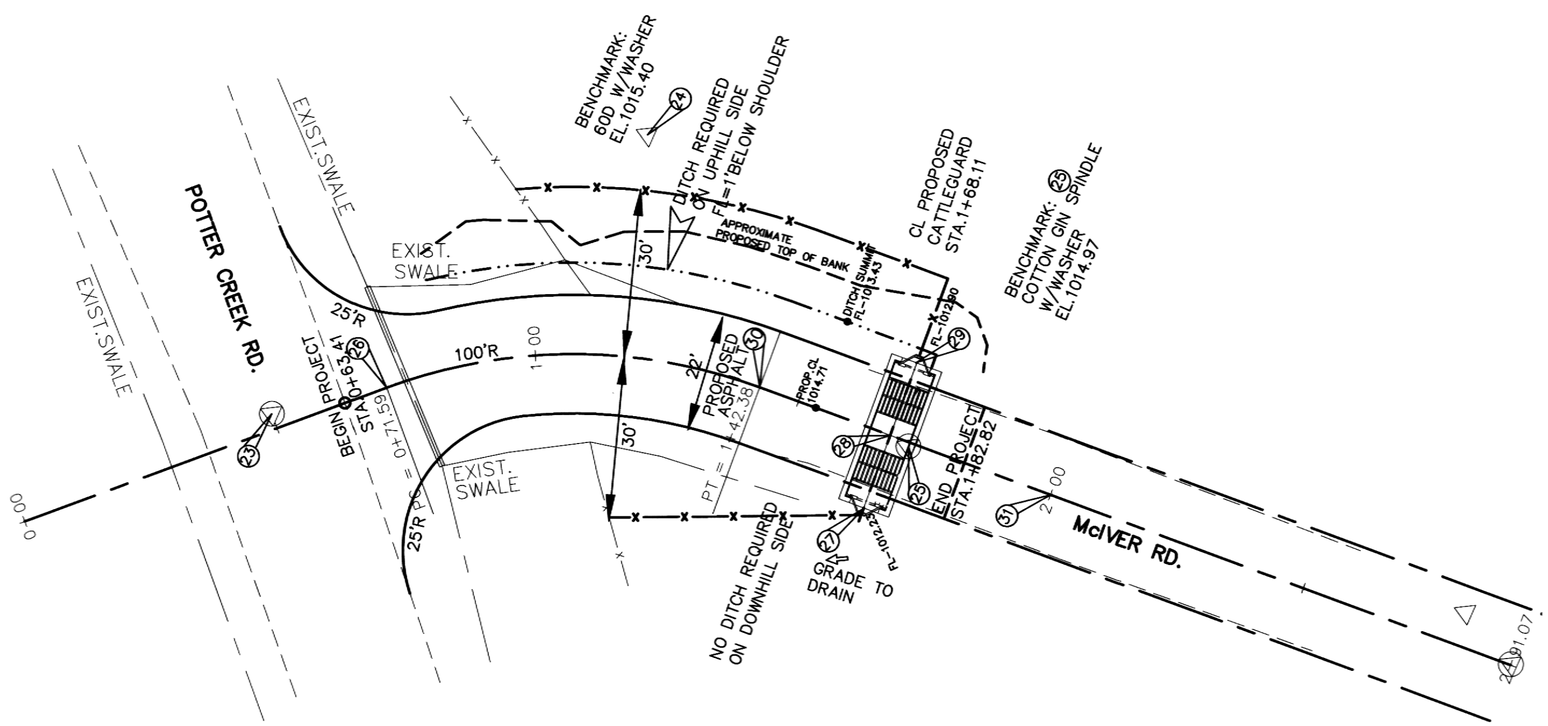


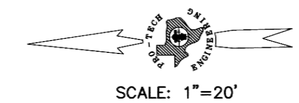


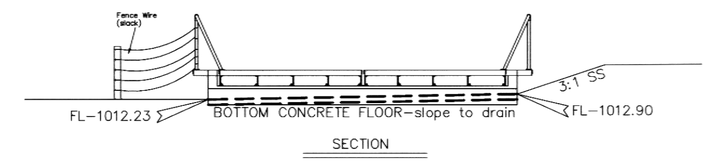


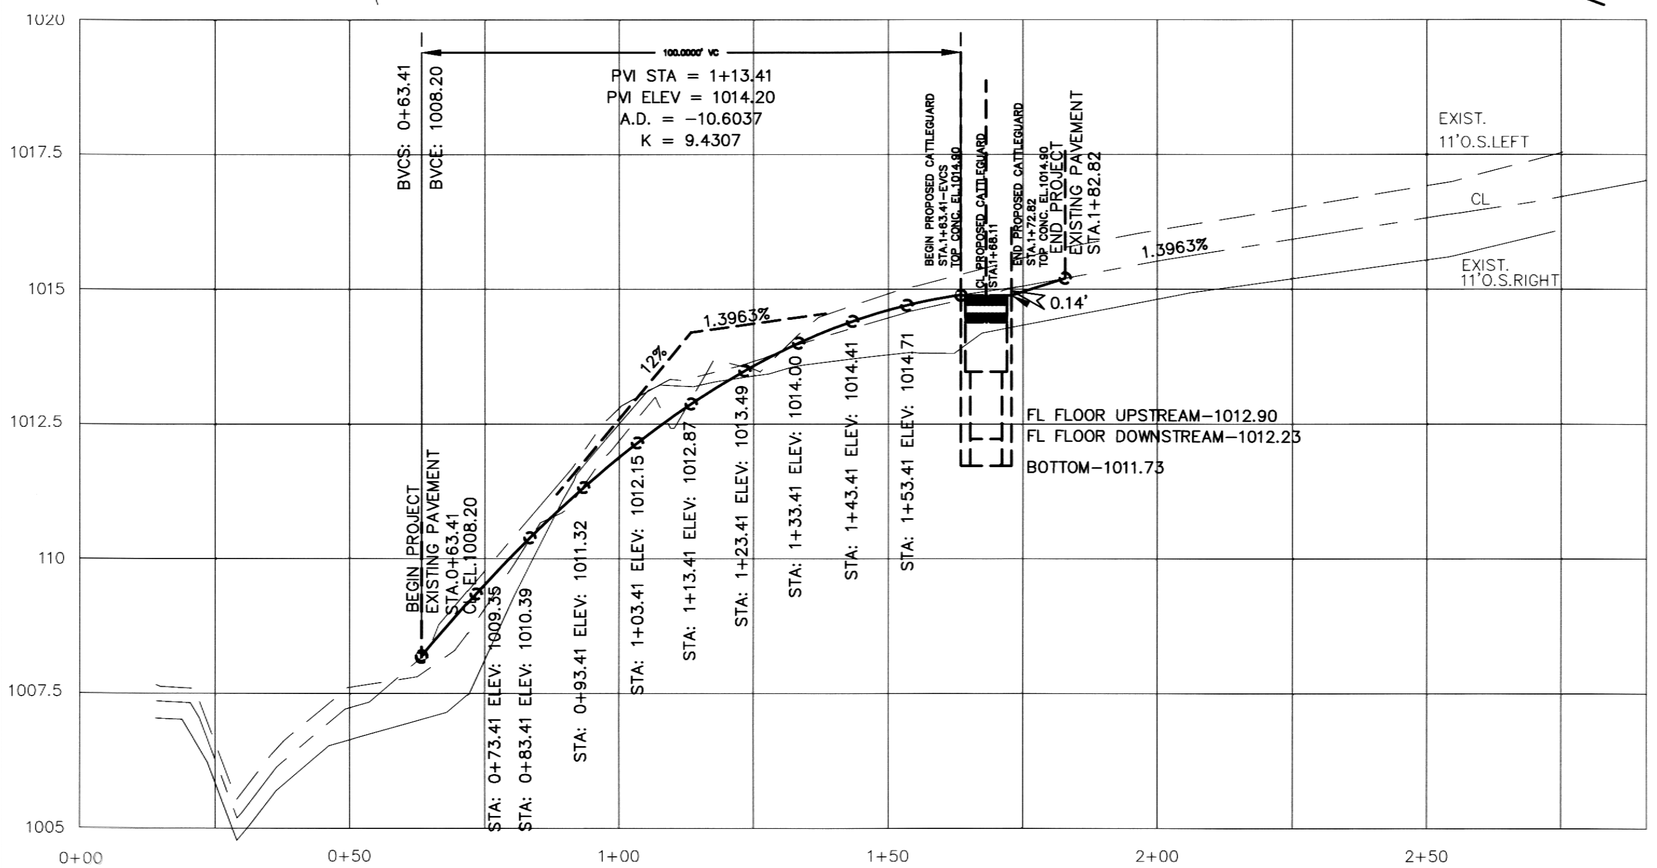


NOTES:

1. IT IS THE RESPONSIBILITY OF THE CONTRACTOR TO WORK OUT A TEMPORARY CONSTRUCTION EASEMENT FOR THE WORK ASSOCIATED WITH THIS CROSSING. CONTACT DAVID MCIVER (210) 573-7428.
2. NO TREES SHALL BE IMPACTED ON THE MCLVER PROPERTY DURING CONSTRUCTION OF THE TEMPORARY ROAD.
3. ALL EXISTING FENCING, GATES, AND GROUND COVER SHALL BE RE-ESTABLISHED TO BACK TO EXISTING CONDITIONS AFTER CONSTRUCTION IS COMPLETE.

COORDINATE LIST-ASSUMED HORIZONTAL DATUM

| NUMBER | NORTHING | EASTING |
|---|---|---|
| 23 | 6078.945 | 4949.633 |
| 24 | 6036.389 | 5025.364 |
| 25 | 5968.607 | 4992.272 |
| 26 | 6061.559 | 4962.7231 |
| 27 | 5971.590 | 4978.492 |
| 28 | 5972.549 | 4992.779 |
| 29 | 5973.508 | 5007.067 |
| 30 | 5998.291 | 4991.051 |
| 31 | 5940.802 | 4994.911 |

# COMAL COUNTY, TEXAS CATTLEGUARD REPLACEMENTS

## PROPOSED SITE CONDITIONS MCIVER ROAD-CATTLEGUARD NO.2

PRO·TECH ENGINEERING GROUP INCORPORATED
Reg. No. F-1501
100 E. San Antonio St., Suite 100
San Marcos, TX. 78666
(512) 353-3335

STATE OF TEXAS
KELLY KILBER
41187
LICENSED PROFESSIONAL ENGINEER

REVISED: JUNE 29, 2012

DATE JUNE 26, 2012

E.O. 14867 | SCALE AS SHOWN | SHEET 7 OF 10