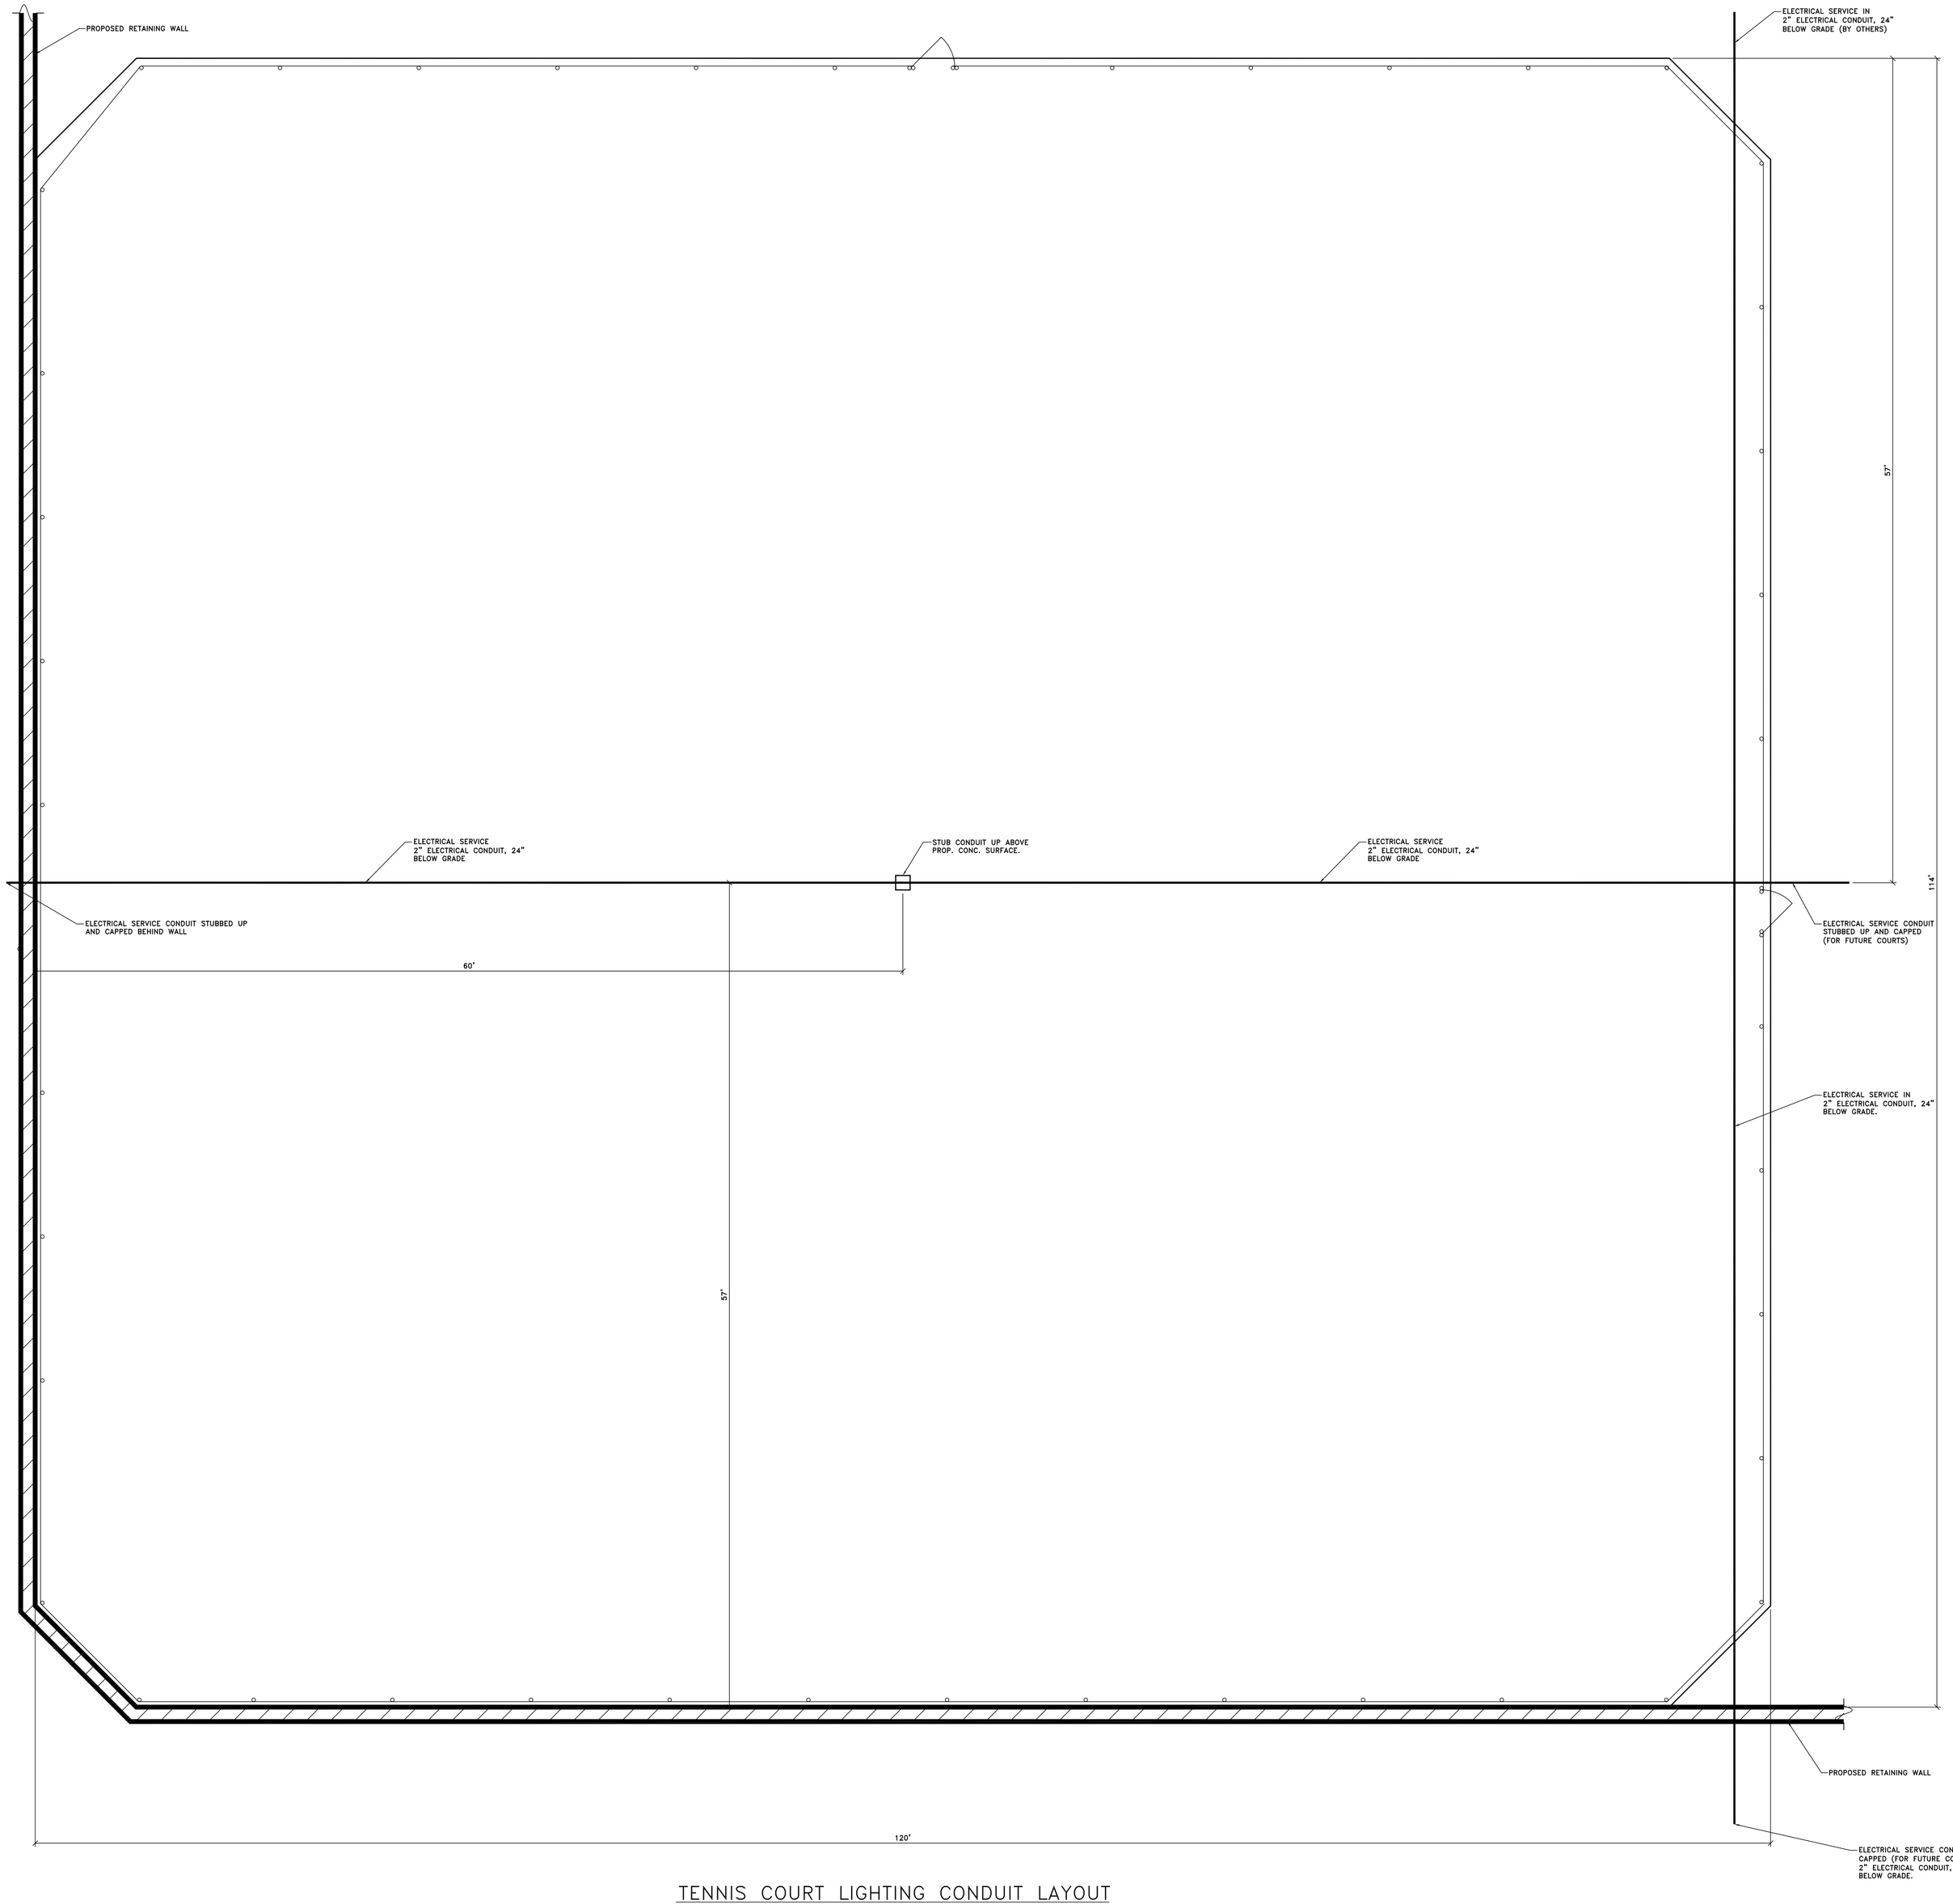

TENNIS COURT LIGHTING CONDUIT LAYOUT
SCALE: 1/4" = 1'-0"

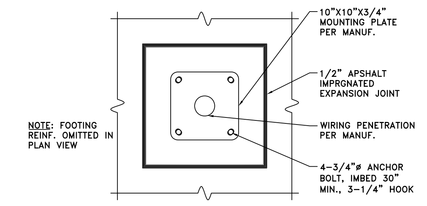

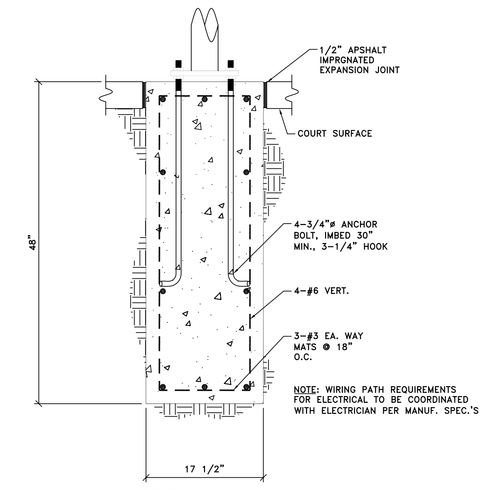

DETAIL – 6
LIGHT POST FOOTING – SINGLE FIXTURE

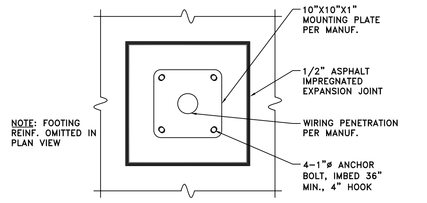

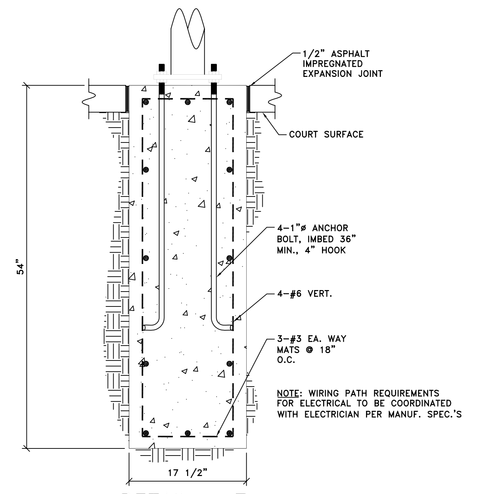

DETAIL – 7
LIGHT POST FOOTING – DOUBLE FIXTURE

NOTE:
(1) ELECTRICAL SPECIFICATIONS ARE BY OTHERS. PROPOSED PATH OF CONDUIT IS SHOWN IN THIS PLAN.

(2) ALL LIGHT POLES SHALL BE LOCATED OUTSIDE PERIMETER FENCE AND SPACED AS PER LIGHTING MANUFACTURES SPECIFICATIONS.

WESTBROOK ENGINEERI
WESTBROOK ENGINEEF
11888 Starcrest Dr. Su
San Antonio, Texas
(210) 490-9691 Fax(210)

THIS DRAWING HAS BEEN APPROVE

STATE OF TEXAS
JAMES EARL WESTBROC
55678
LICENSED
PROFESSIONAL ENGINEER

TBPE REG #F-60

ST033-11

WESTBROOK ENGINEERING

11-16-11
DRAWING DATE:

TENNIS COURT DESIGNS
JUMBO EVANS SPORTS COMPLEX

REVISIONS:
REVISION
DATE:
REVISION
DATE:
REVISION
DATE:
REVISION
DATE:
REVISION
DATE:
REVISION
DATE:
REVISION
DATE:

ADDRESS:

LOT BLOCK

SUBDIVISION

SPRING BRANCH,

CITY, COUNTY

SHEET NO.

S-5 of 7