SCALES:
1" = 10' HOR
1" = 5' VER

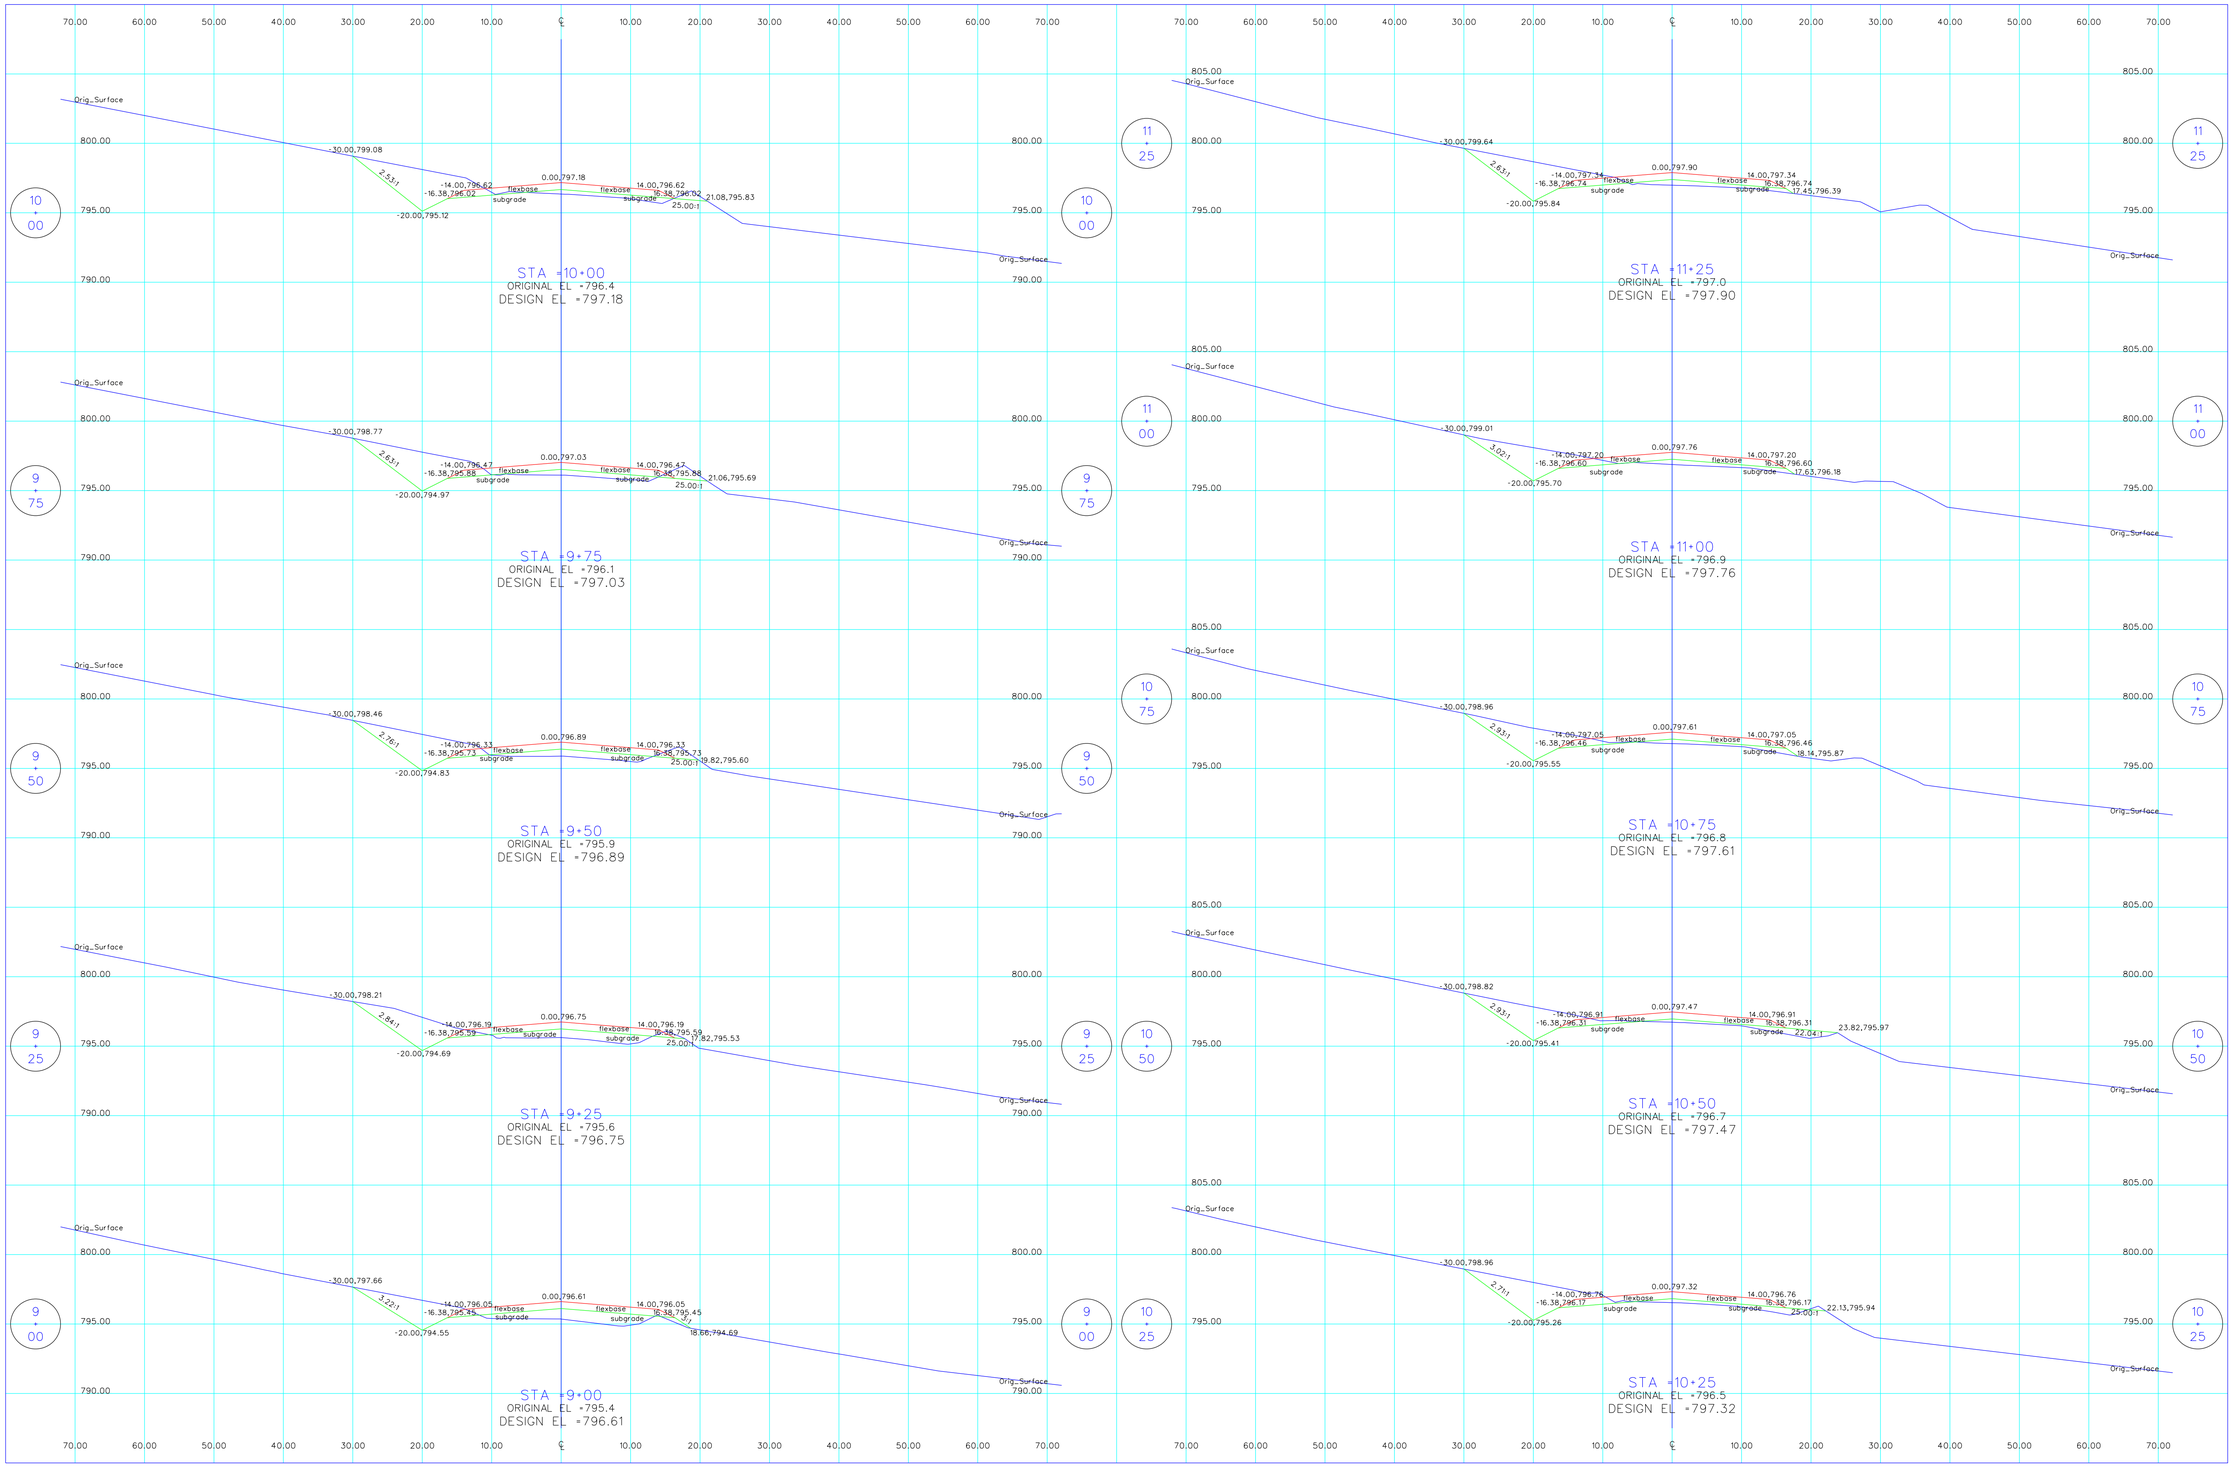

Comal County Engineer's Office
195 David Jonas Dr
New Braunfels, TX 78132

Cannan Rd Cross Sections